


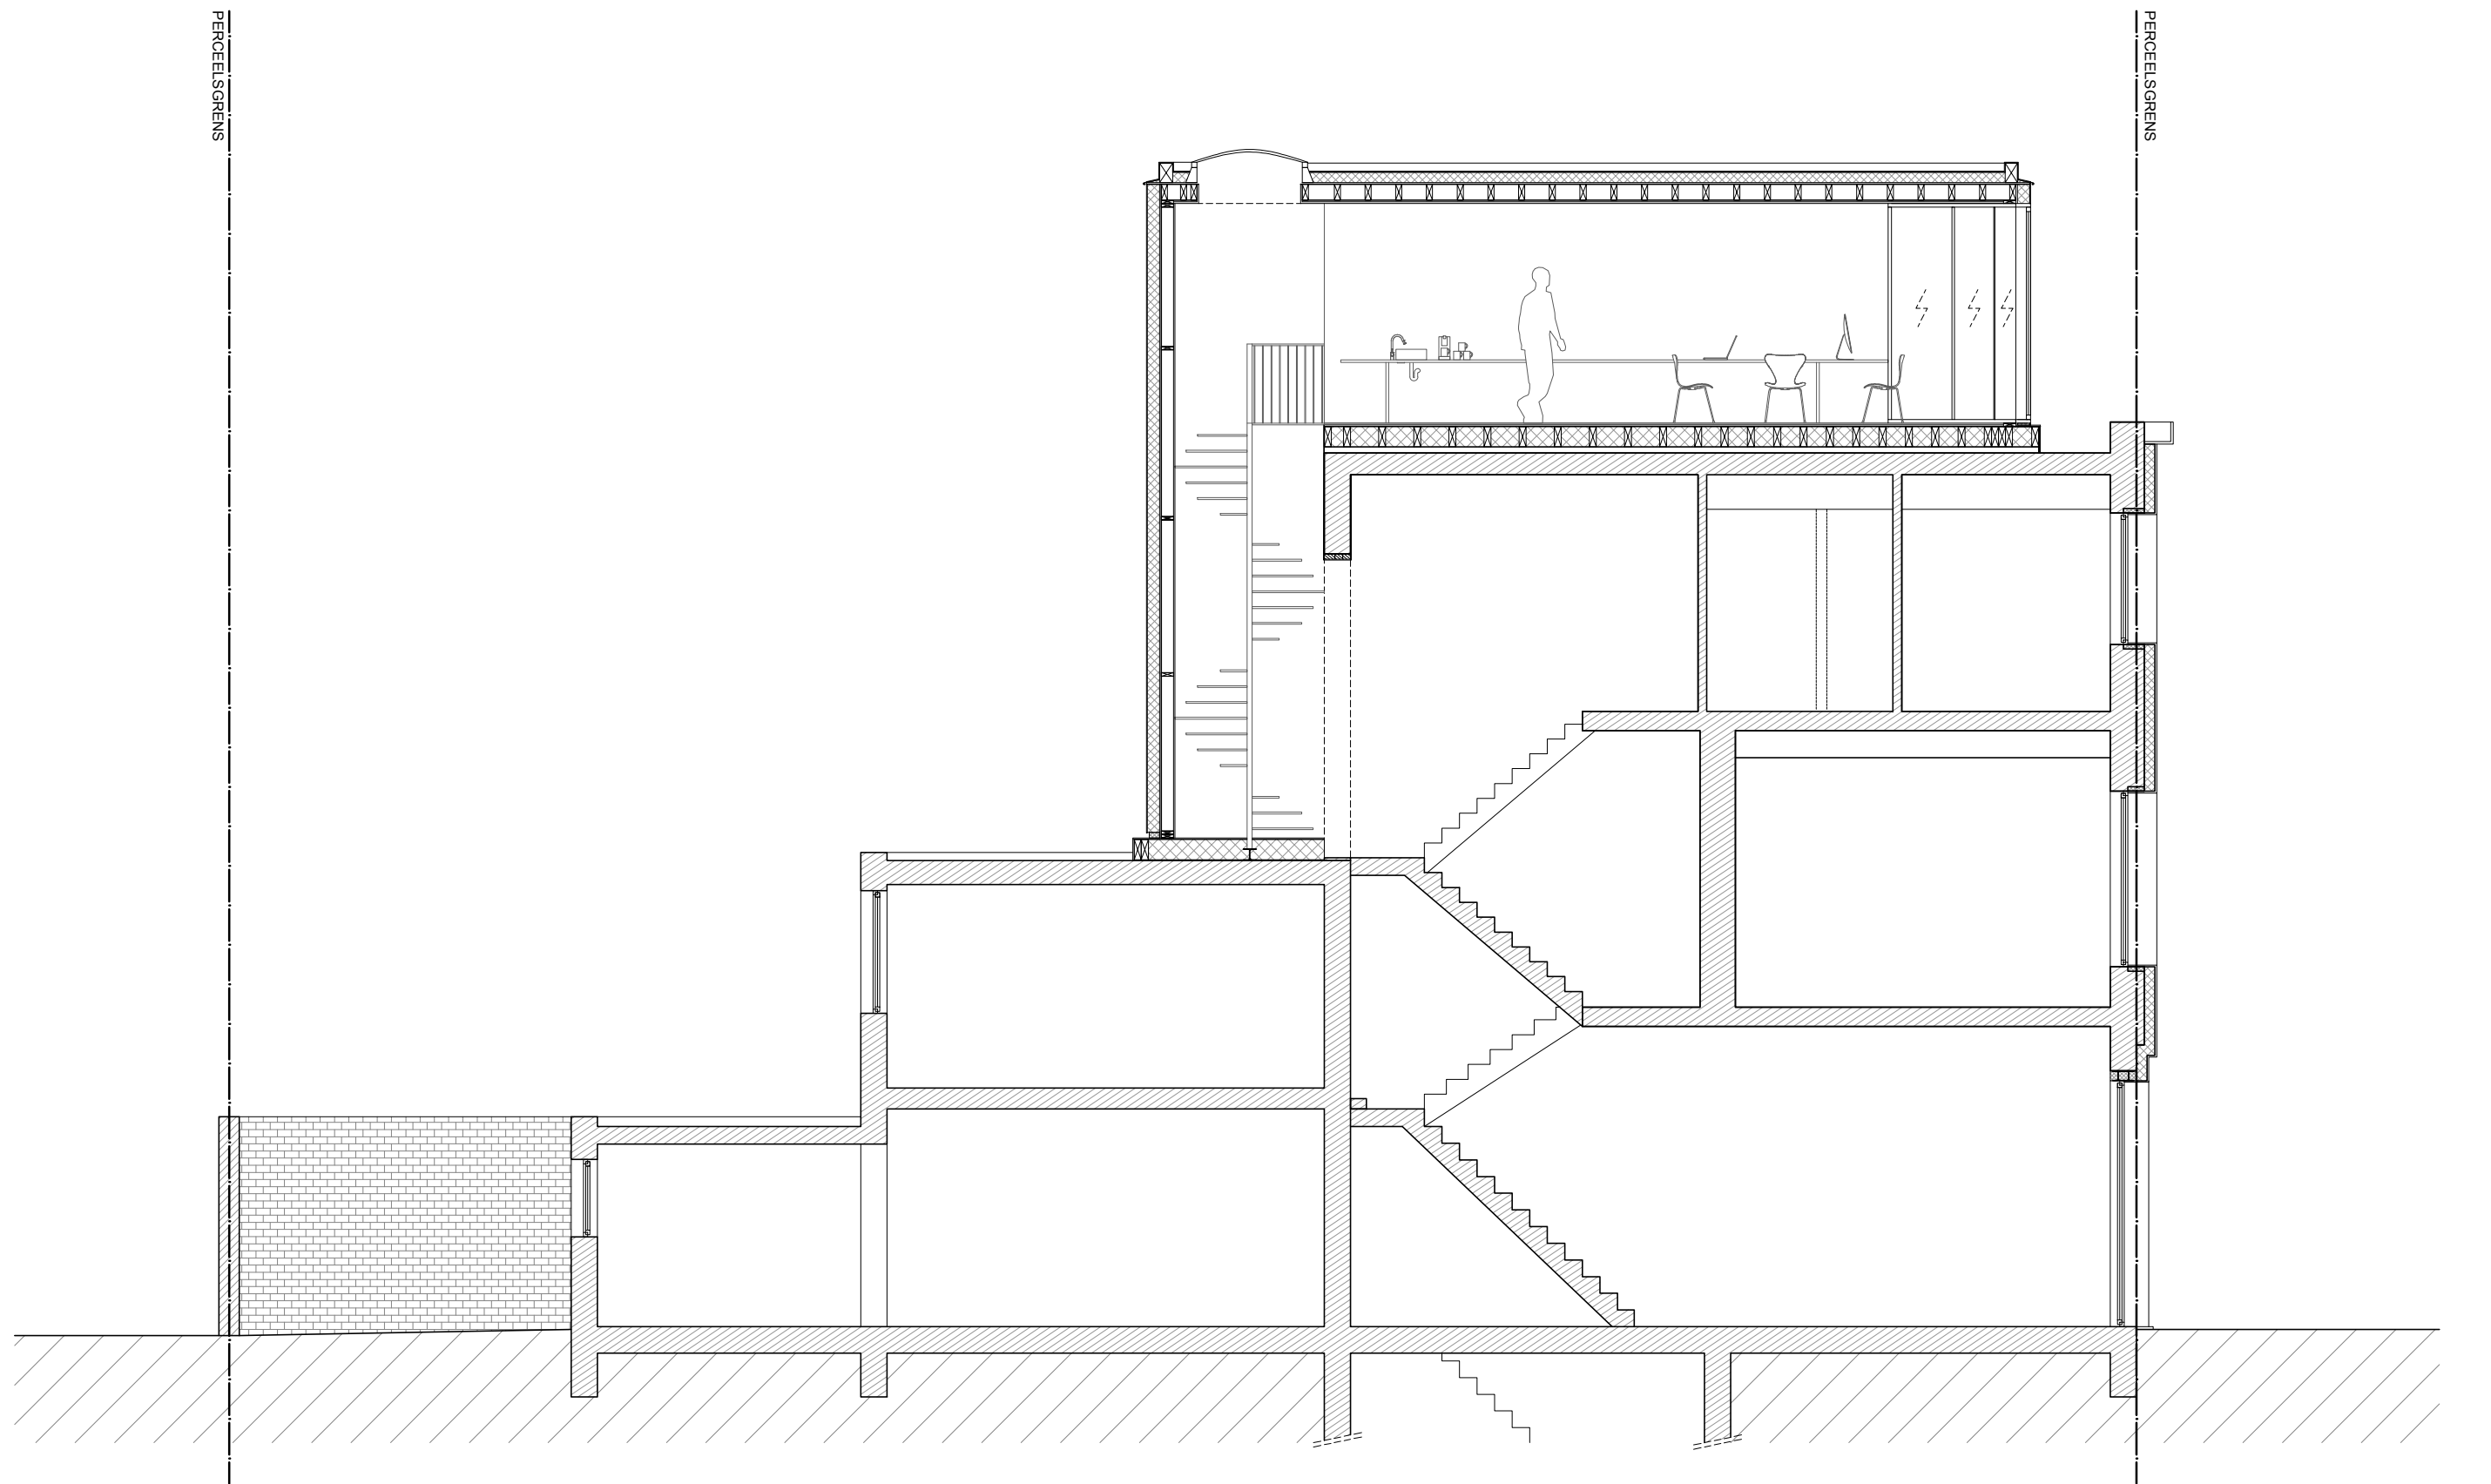

SCHOOL
SNEDE AA'
1/75

0 1 2 5m